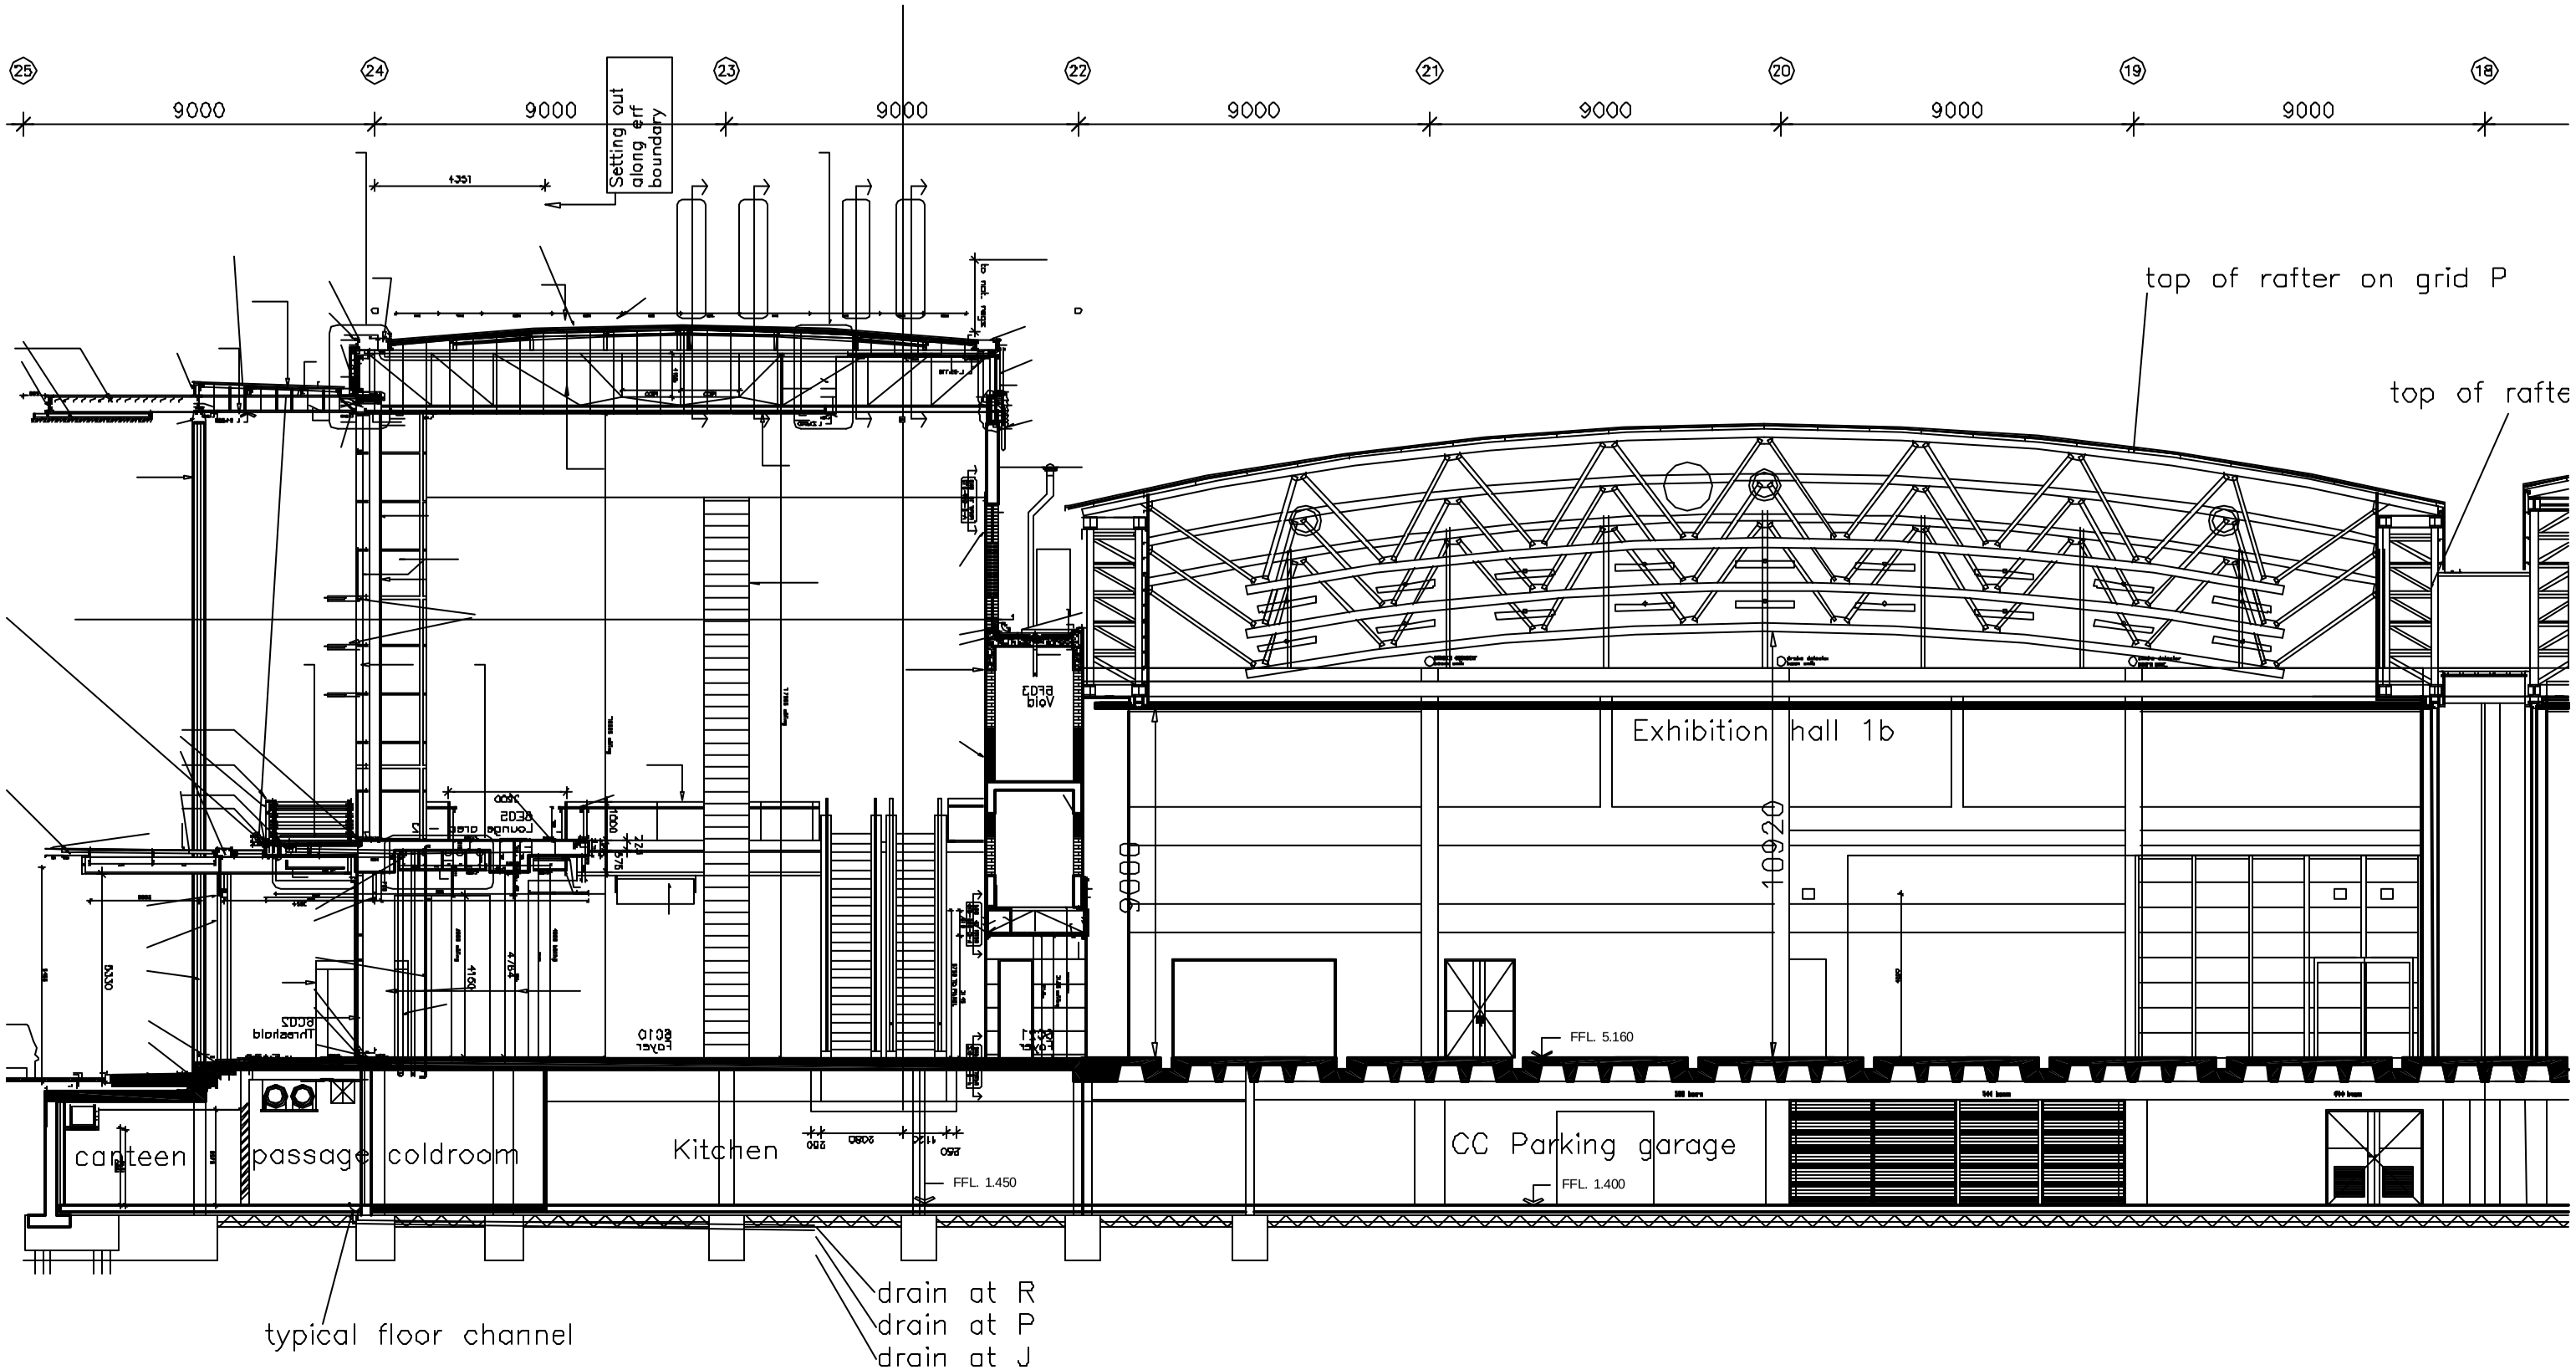
25
24
23
22
21
20
19
18
9000
9000
9000
9000
9000
9000
9000
Setting out along erf boundary
4351
top of rafter on grid P
top of rafte
Exhibition hall 1b
10920
9000
FFL. 5.160
canteen
passage
coldroom
Kitchen
FFL. 1.450
CC Parking garage
FFL. 1.400
typical floor channel
drain at R
drain at P
drain at J